LOS ANGELES
CENTER STUDIOS

For information about leasing this suite contact
Dolly Wyatt 213-534-2334
or
Ken Johnson 213-534-2355

I NEED AN OFFICE

Suite T-420 3,004 RSF

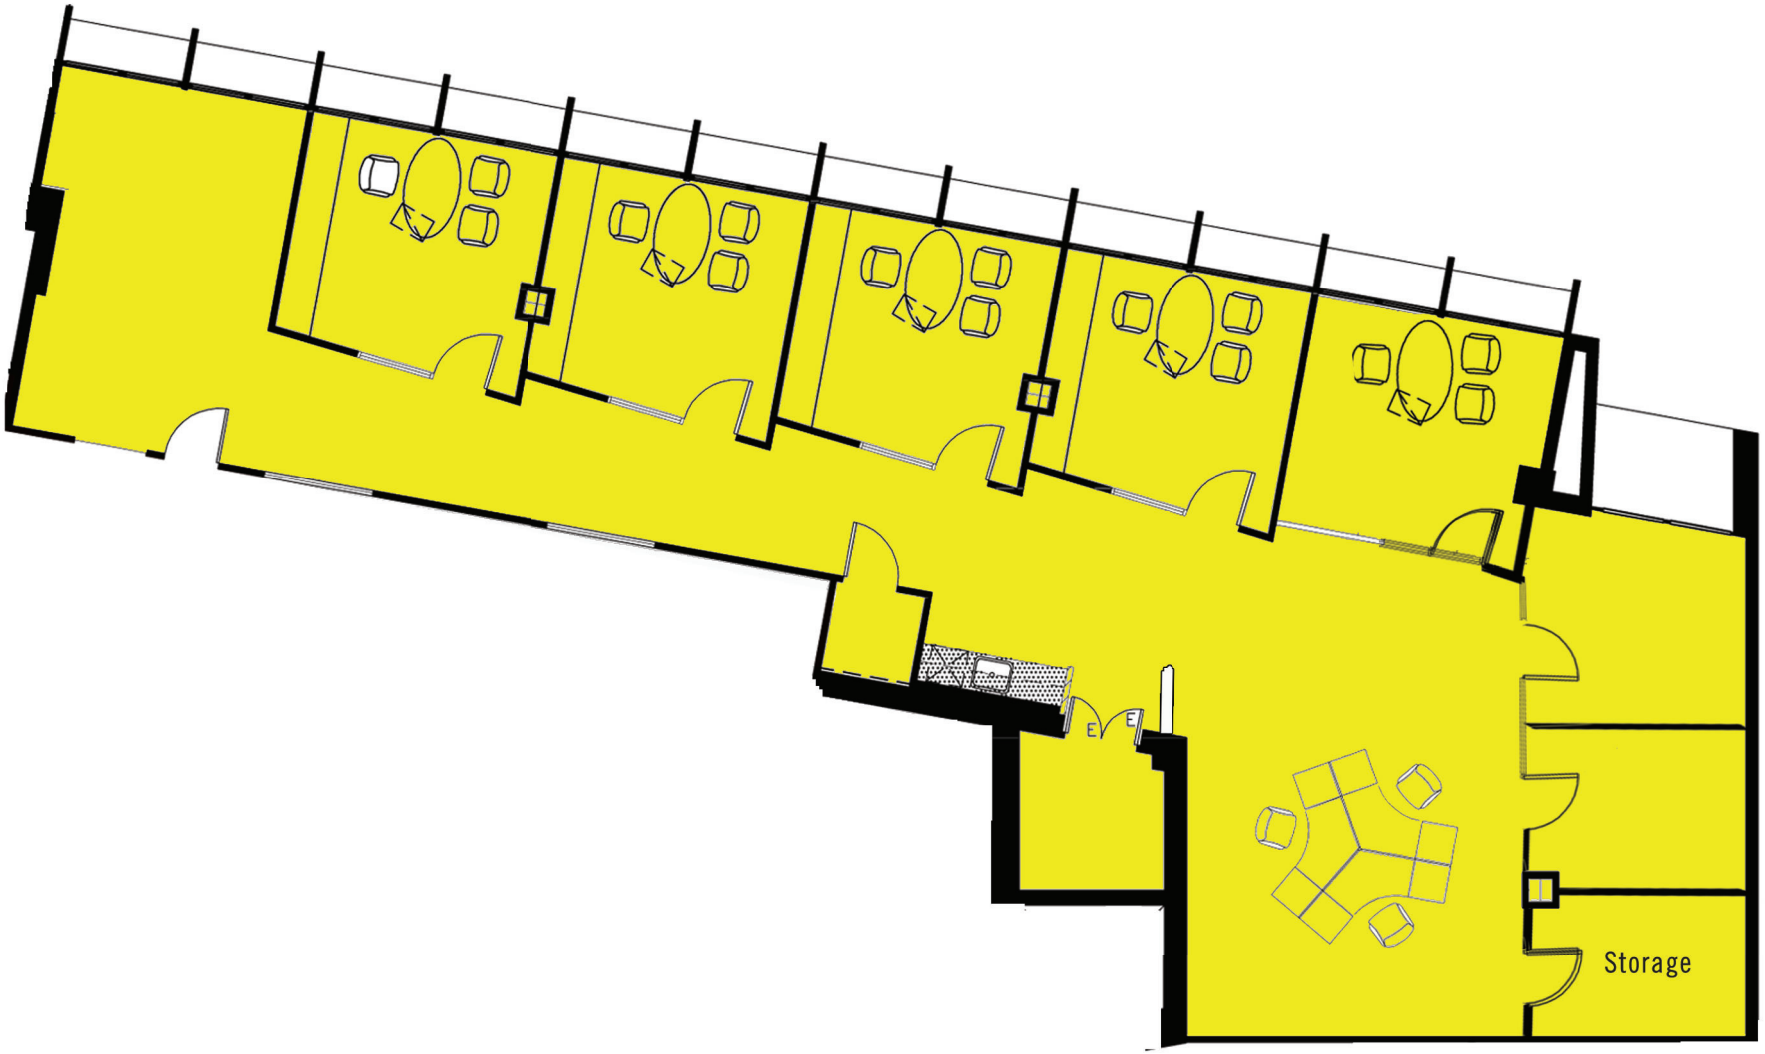

LOS ANGELES
CENTER STUDIOS

For information about leasing this suite contact
Dolly Wyatt 213-534-2334
or
Ken Johnson 213-534-2355

I NEED AN OFFICE

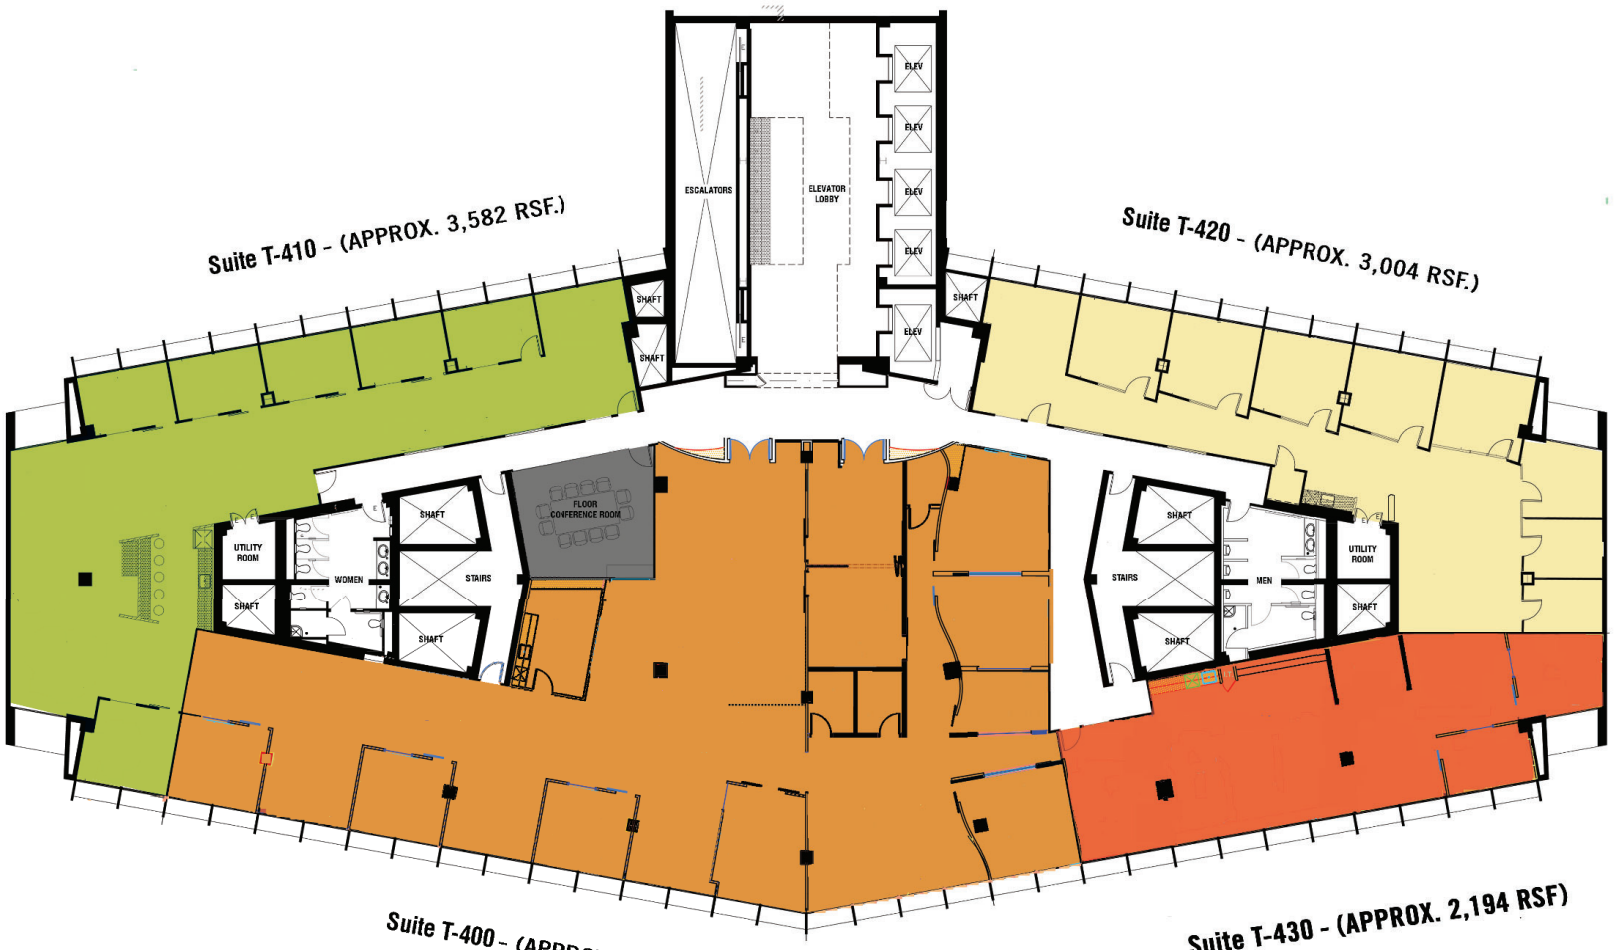

NORTH FOURTH FLOOR PLAN

SCALE: N.T.S.

LOS ANGELES
CENTER STUDIOS

For information about leasing this suite contact
Dolly Wyatt 213-534-2334
or
Ken Johnson 213-534-2355

I NEED AN OFFICE

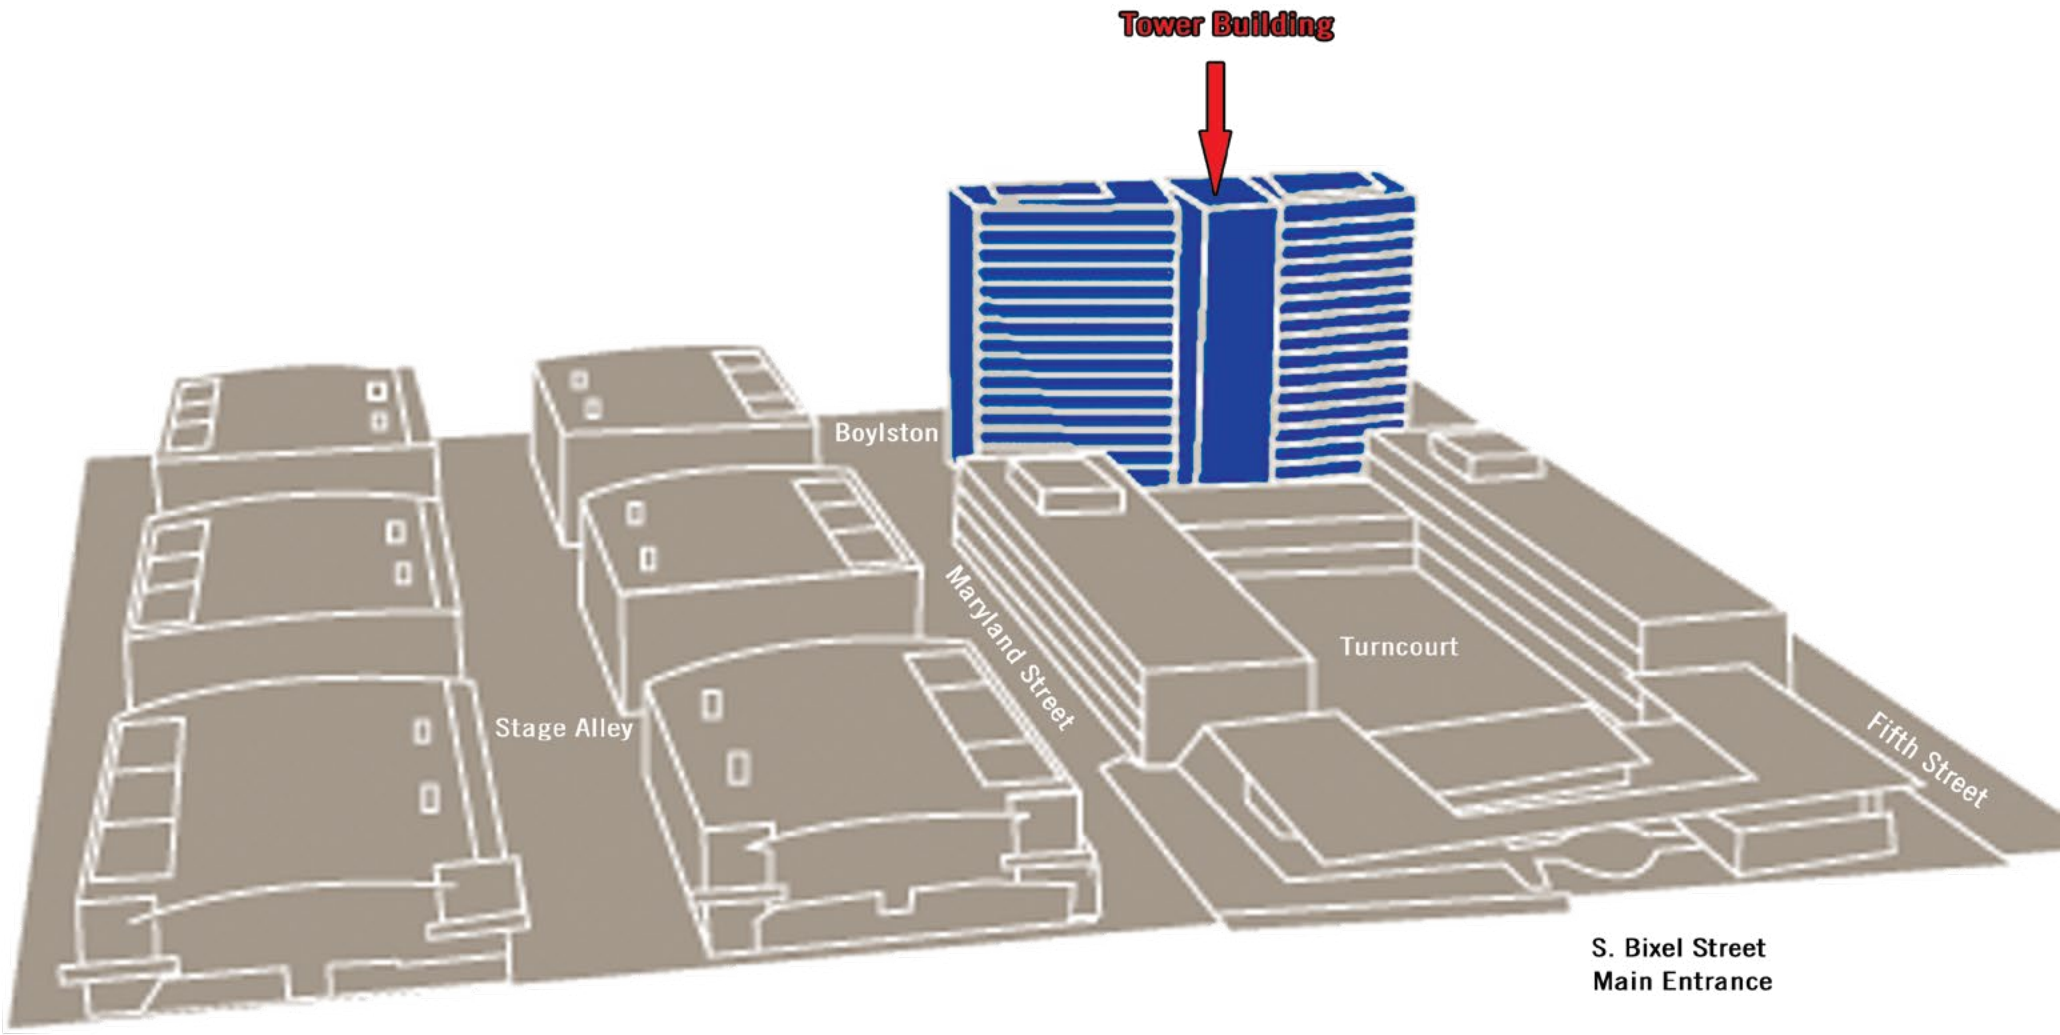

www.lacenterstudios.com